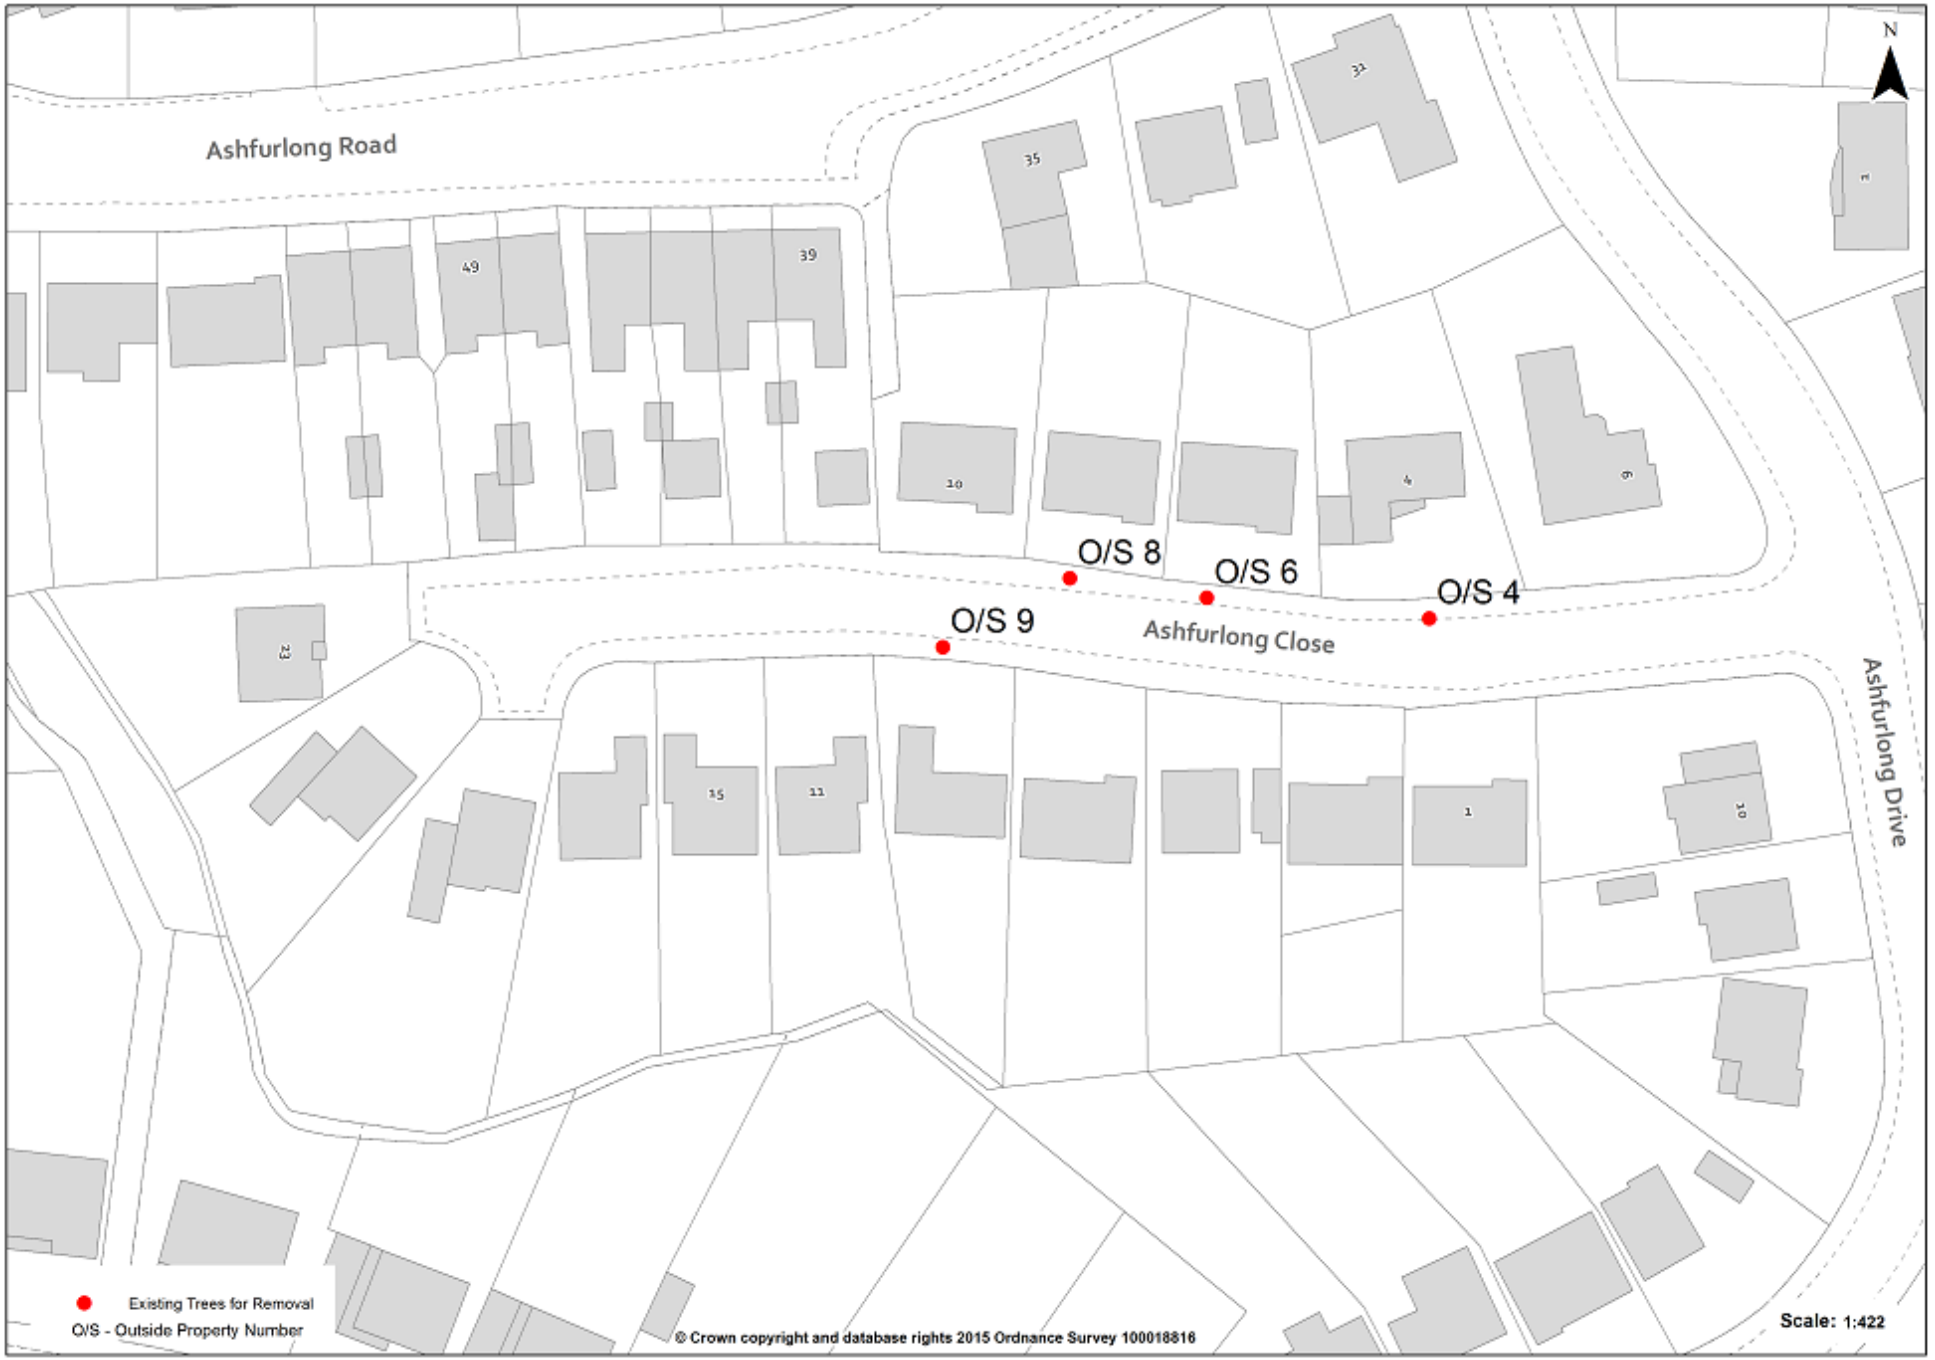
Ashfurlong Road
Ashfurlong Close
Ashfurlong Drive
O/S 8
O/S 6
O/S 4
O/S 9
N
Existing Trees for Removal
O/S - Outside Property Number
© Crown copyright and database rights 2015 Ordnance Survey 100018816
Scale: 1:422

Site Name	Feature Location	6 D's	Reasons	Existing species	Planting notes	Replant species
ASHFURLONG CLOSE	O/S 4	Damging	F/W cracking by shallow rooting immediately below	Prunus Kanzan	Plant in existing pit o/s 4, (same position as felled tree)	Crataegus laevigata 'Paul's Sc
ASHFURLONG CLOSE	O/S 6	Dying	Stem decayed, poor physiological condition	Prunus Kanzan	Plant in existing pit o/s 6, (same position as felled tree)	Crataegus laevigata 'Paul's Sc
ASHFURLONG CLOSE	O/S 8	Damging	F/W mounded and kerbs pushed out of alignment	Prunus Kanzan	Plant in existing pit o/s 8, (same position as felled tree)	Crataegus laevigata 'Paul's Sc
ASHFURLONG CLOSE	O/S 9	Dangerous	Stem wounded, structural integrity in doubt	Prunus Kanzan	Plant in existing pit o/s 9, (same position as felled tree)	Crataegus laevigata 'Paul's Sc